

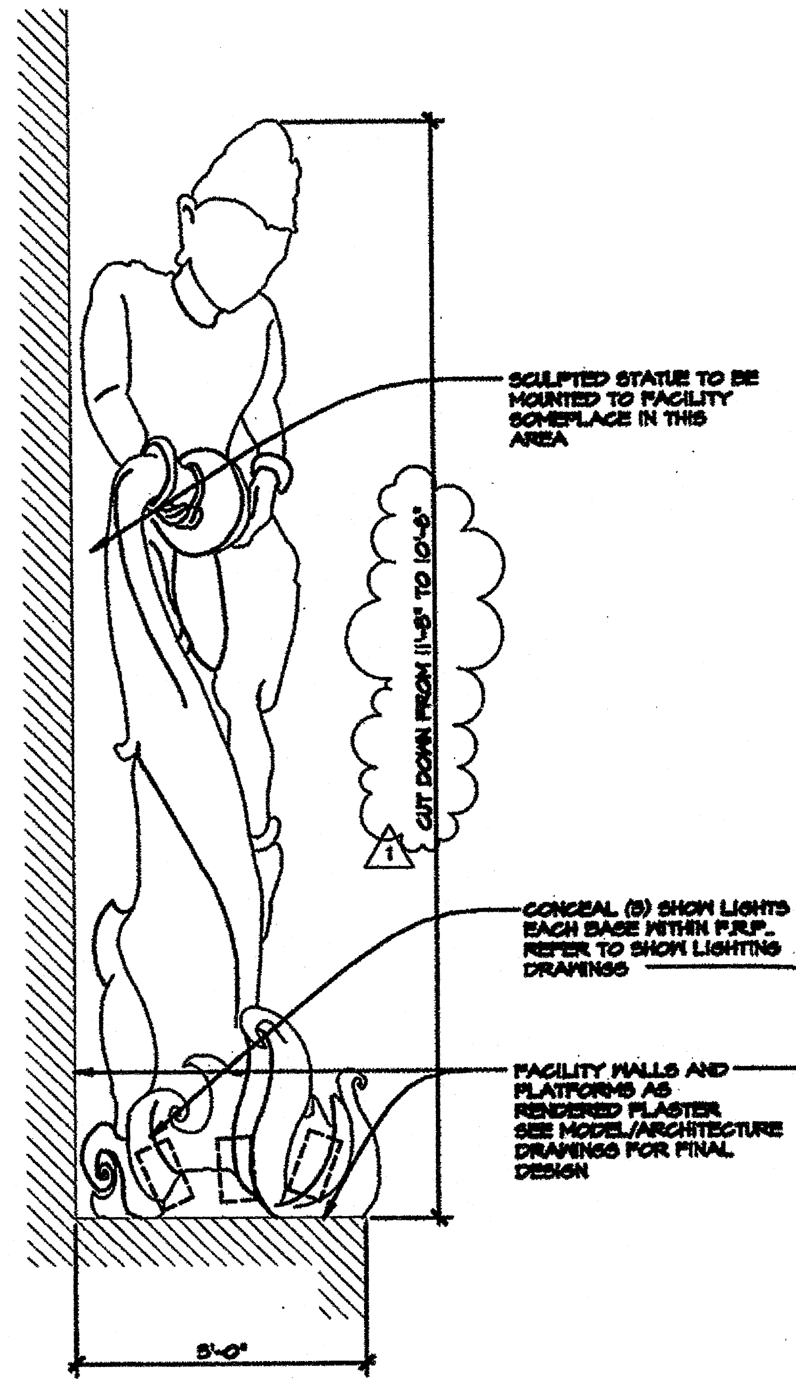



DETAIL: ELEVATION SCULPTURE (B, D-2-07 | D-2-07)
SCALE: 1" = 1'-0"

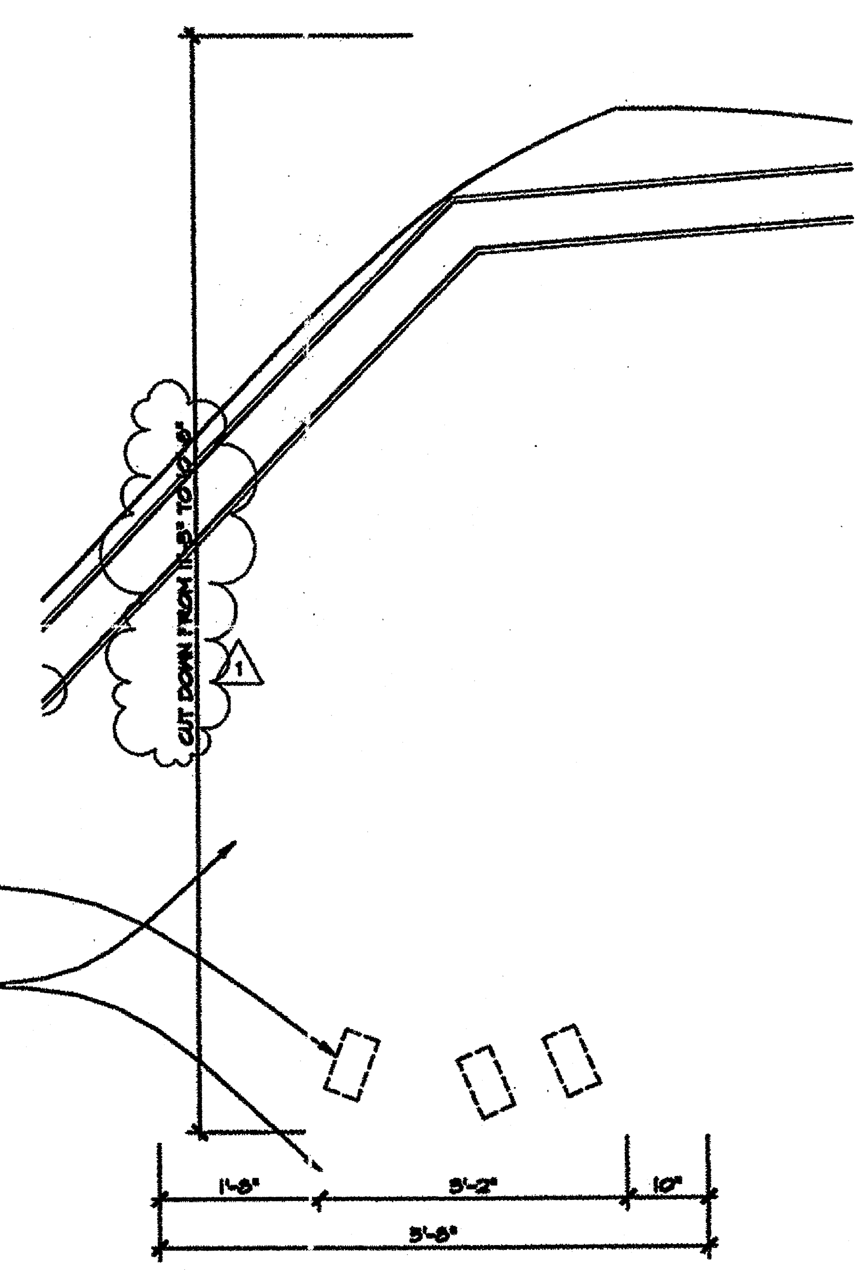


DETAIL: ELEVATION SCULPTURE (A, D-2-07 | D-2-07)
SCALE: 1" = 1'-0"

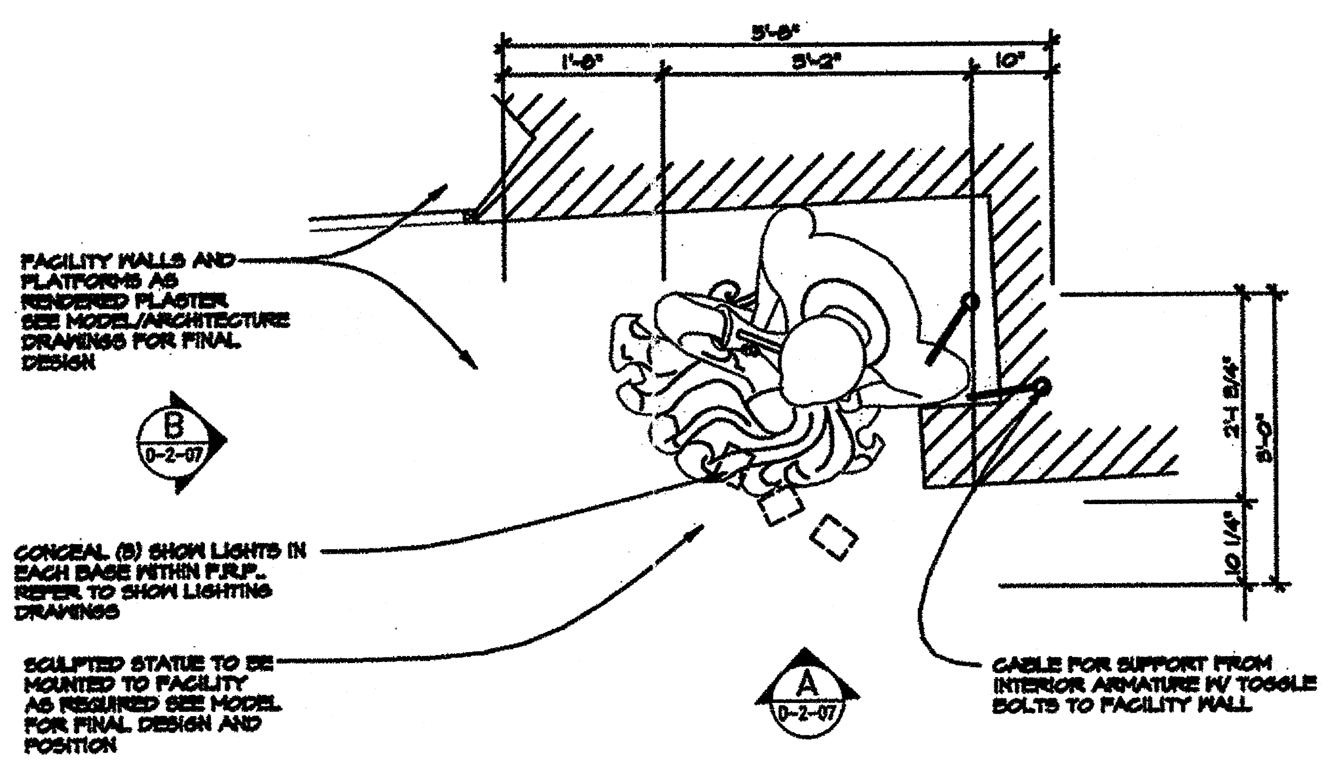


DETAIL: PLAN SCULPTURE (8, D-2-01 | D-2-07)
SCALE: 1" = 1'-0"

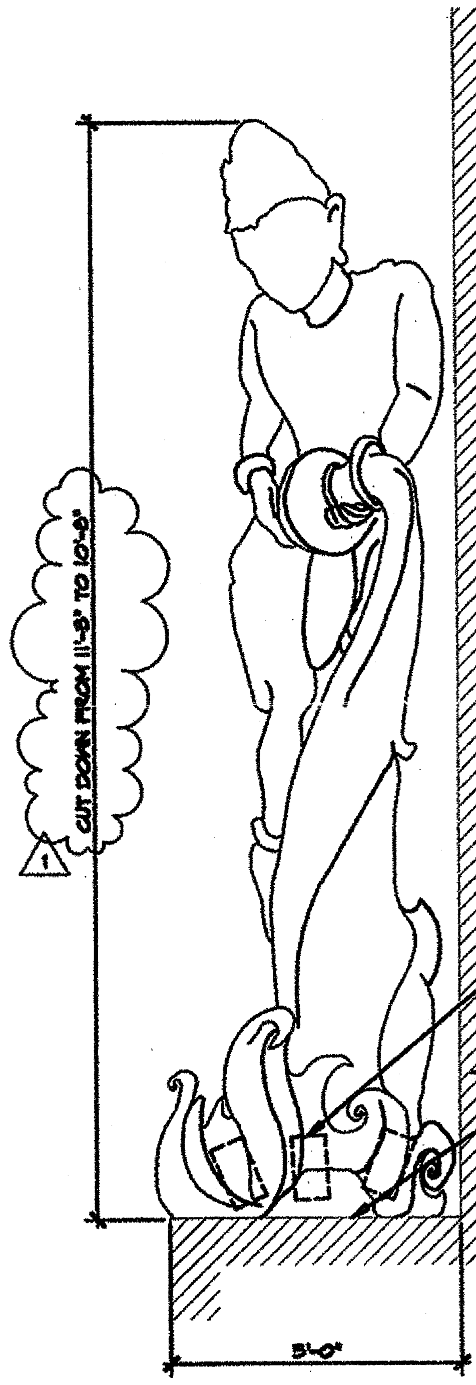

DETAIL: ELEVATION SCULPTURE (B, D-2-07 | D-2-07)
SCALE: 1" = 1'-0"

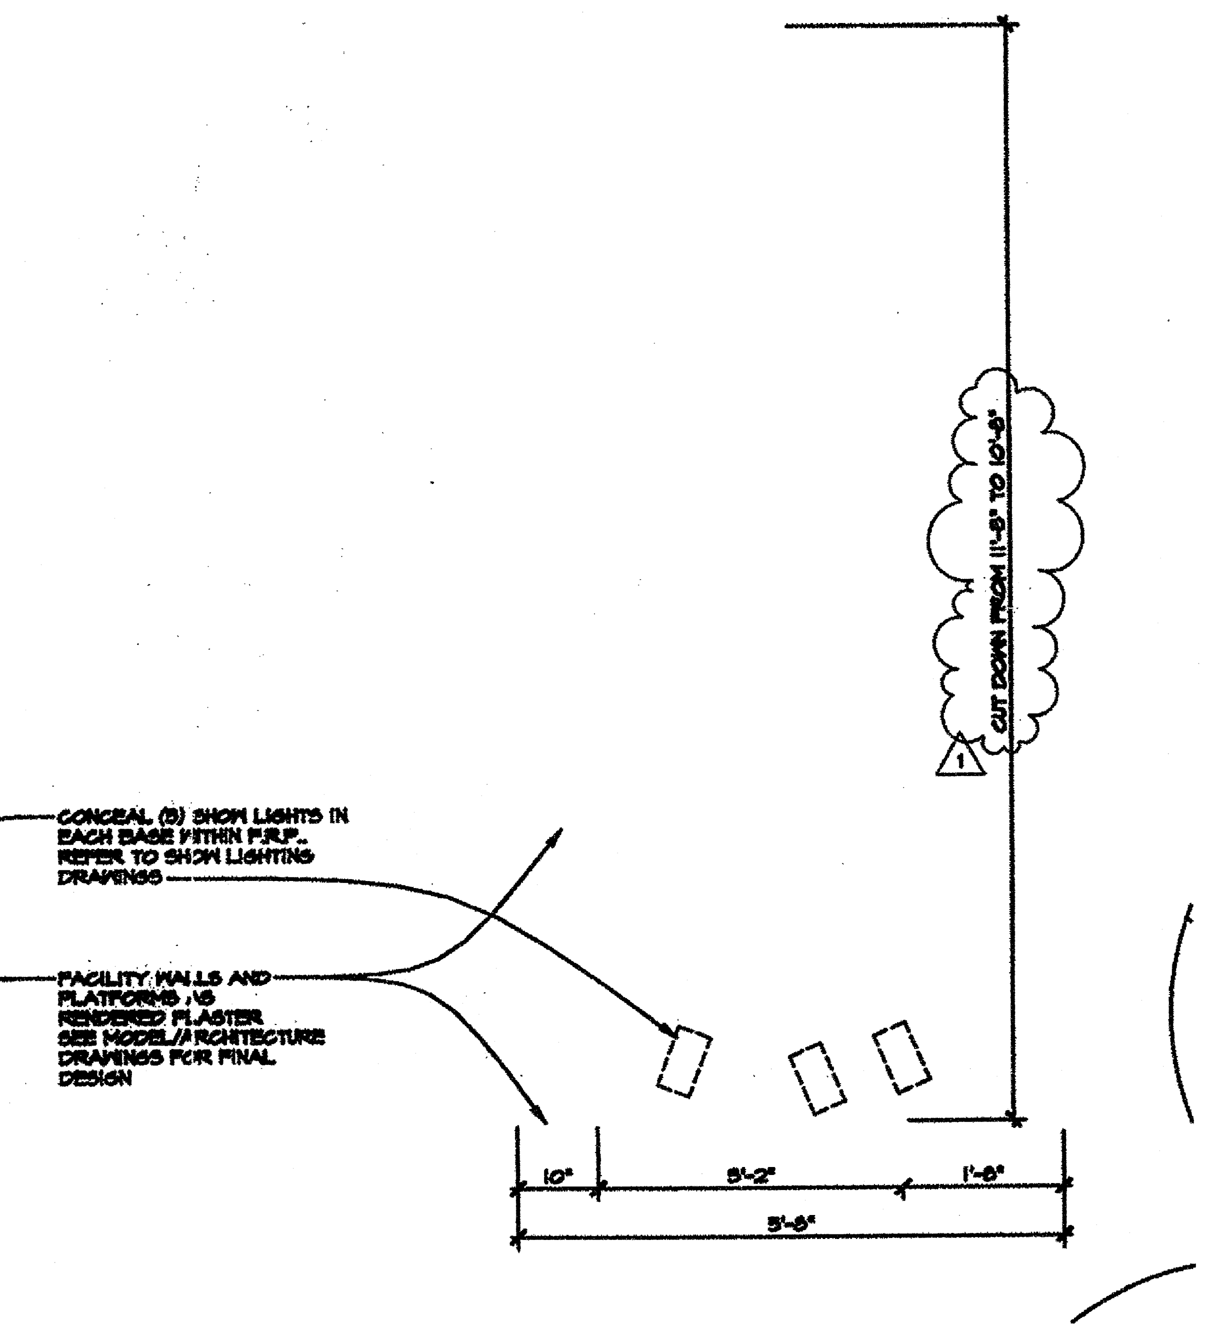

DETAIL: ELEVATION SCULPTURE (A, D-2-07 | D-2-07)
SCALE: 1" = 1'-0"

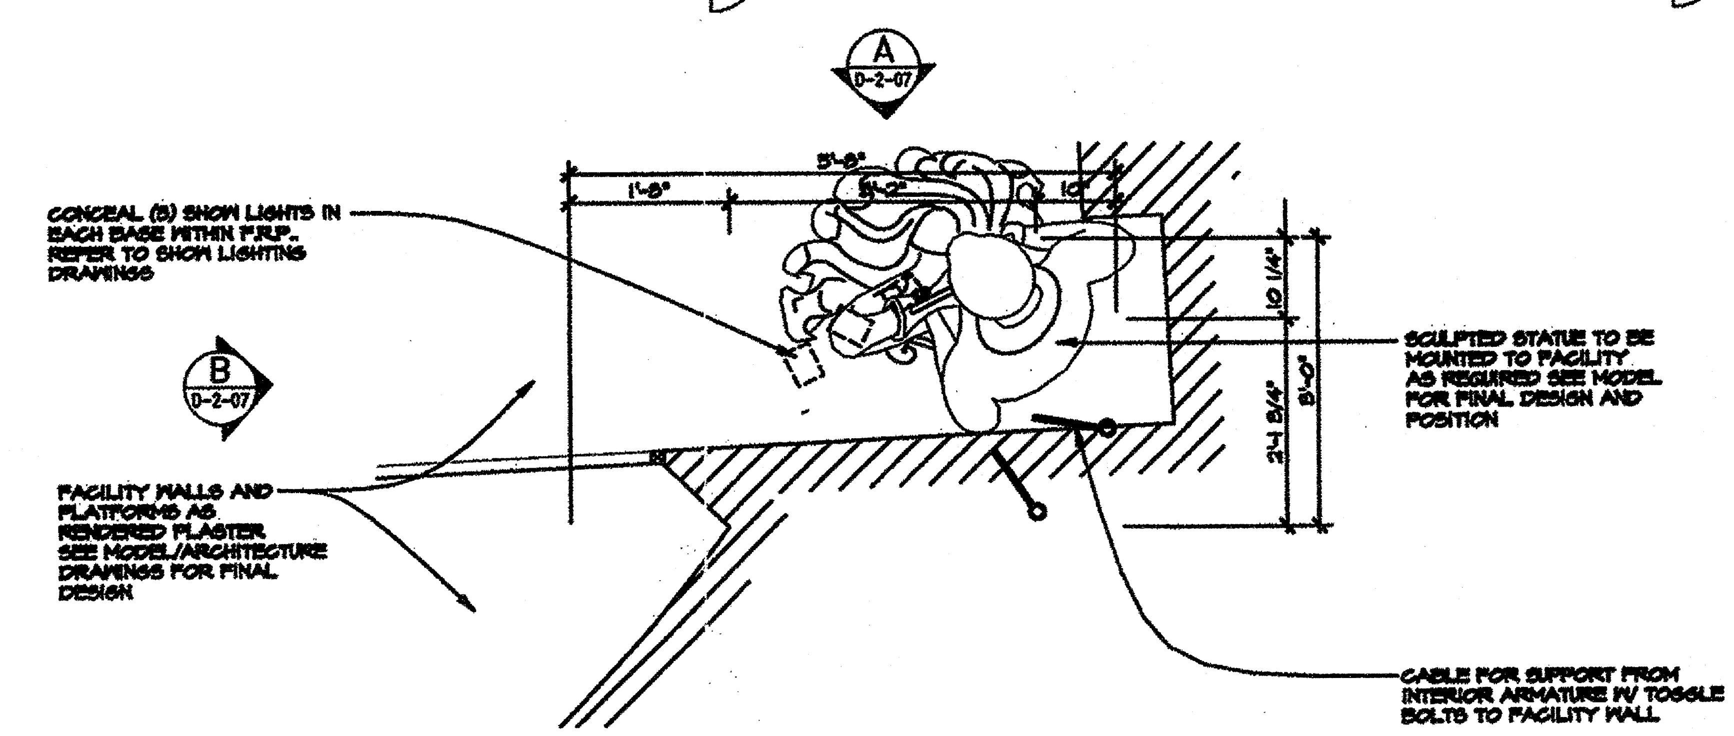

DETAIL: PLAN SCULPTURE (7, D-2-01 | D-2-07)
SCALE: 1" = 1'-0"

GENERAL NOTES:

- SHOW SET DRAWINGS SERVE AS A COORDINATION TOOL DESCRIBING THE FORM AND DESIGN OF THE SHOW. FINAL FINISH AND CHARACTER IS DETERMINED BY THE ART DIRECTOR.
- REFER TO MODEL AND ILLUSTRATIONS FOR GENERAL ART DIRECTION AND INTENT (CHARACTER AND THEMING).
- REFER TO FACILITY DRAWINGS FOR CURRENT STRUCTURAL AND ARCHITECTURAL INFORMATION.

REV. NO.	APPR. BY	DATE	DESCRIPTION OF REVISIONS
1		7/25/94	CUT ~7" OFF BASE OF STATUE. FACILITY TOO LOW.

ISSUE NO.	APPR. BY	DATE	ISSUED FOR
1		9/24/93	95% RELEASE FOR PRODUCTION
2		12/10/93	FACILITY COMPLETION PACKAGE

NOTICES:

THE DATA IN THIS DOCUMENT INCORPORATE PROPRIETARY RIGHTS OF WALT DISNEY IMAGINEERING, 1401 FLOWER STREET, GLENDALE, CALIFORNIA 91221-5020. ANY PARTY ACCEPTING THIS DOCUMENT DOES SO IN CONFIDENCE AND AGREES THAT IT SHALL NOT BE DUPLICATED, IN WHOLE OR IN PART, NOR DISCLOSED TO OTHERS, WITHOUT THE WRITTEN CONSENT OF WALT DISNEY IMAGINEERING.

CONTRACTOR SHALL VERIFY ALL CONDITIONS ON JOB SITE & NOTIFY THE THE PROJECT ENGINEER OF ANY VARIATIONS FROM DIMENSIONS SHOWN ON THESE DRAWINGS BEFORE PROCEEDING WITH ANY CONSTRUCTION.

KEY PERSONS AND APPROVALS

PROJECT MANAGER: DAVID TODD
DRAWN: COMBS/BROWNE
FACILITY DESIGN MANAGER: VAL USLE
CHECKED:
PROJECT SHOW PRODUCER: SUSAN BONDS
APPROVED:
PROJECT SHOW SET DESIGNER: DAVID EDMINSTER
DATE: 9/24/93
E.F. No.: D-2-07

Walt Disney Imagineering
1401 Flower Street
Glendale, CA 91221-5020
(818) 544-6500

PROJECT DESIGNED FOR:

Disneyland®

ANAHEIM, CALIFORNIA

PROJECT AREA: ADVENTURELAND
UNIT NAME: INDIANA JONES EXPEDITIONS
W.B.S. NO.:
SHEET TITLE: SCENE 2: DETAILS SCULPTED STATUE
PHASE: CD
PROJECT CODE NUMBER:
DRAWING NO.: D-2-07
REVISION NO.: R 1

NAME: P:\SHARED\INDY\AF\DD\WP\SC2\OPEN.DWG DATE: DEC 09, 1993 TIME: 6:49 AM